LECTURE THEATRE C ACCESSED FROM THE REAR AT LEVEL 3, AND EXITED FROM THE FRONT AT LEVEL 2 (NOTE THAT WHEELCHAIR USERS CAN ONLY ACCESS/EGRESS THE LECTURE THEATRE FROM THE FRONT AT LEVEL 2)

LECTURE THEATRE B ACCESSED FROM THE REAR AT LEVEL 3, AND EXITED FROM THE FRONT AT LEVEL 2 (NOTE THAT WHEELCHAIR USERS CAN ONLY ACCESS/EGRESS THE LECTURE THEATRE FROM THE FRONT AT LEVEL 2)

LECTURE THEATRE A ACCESSED FROM THE REAR AT LEVEL 3, AND EXITED FROM THE FRONT AT LEVEL 2 (NOTE THAT WHEELCHAIR USERS CAN ONLY ACCESS/EGRESS THE LECTURE THEATRE FROM THE FRONT AT LEVEL 2)

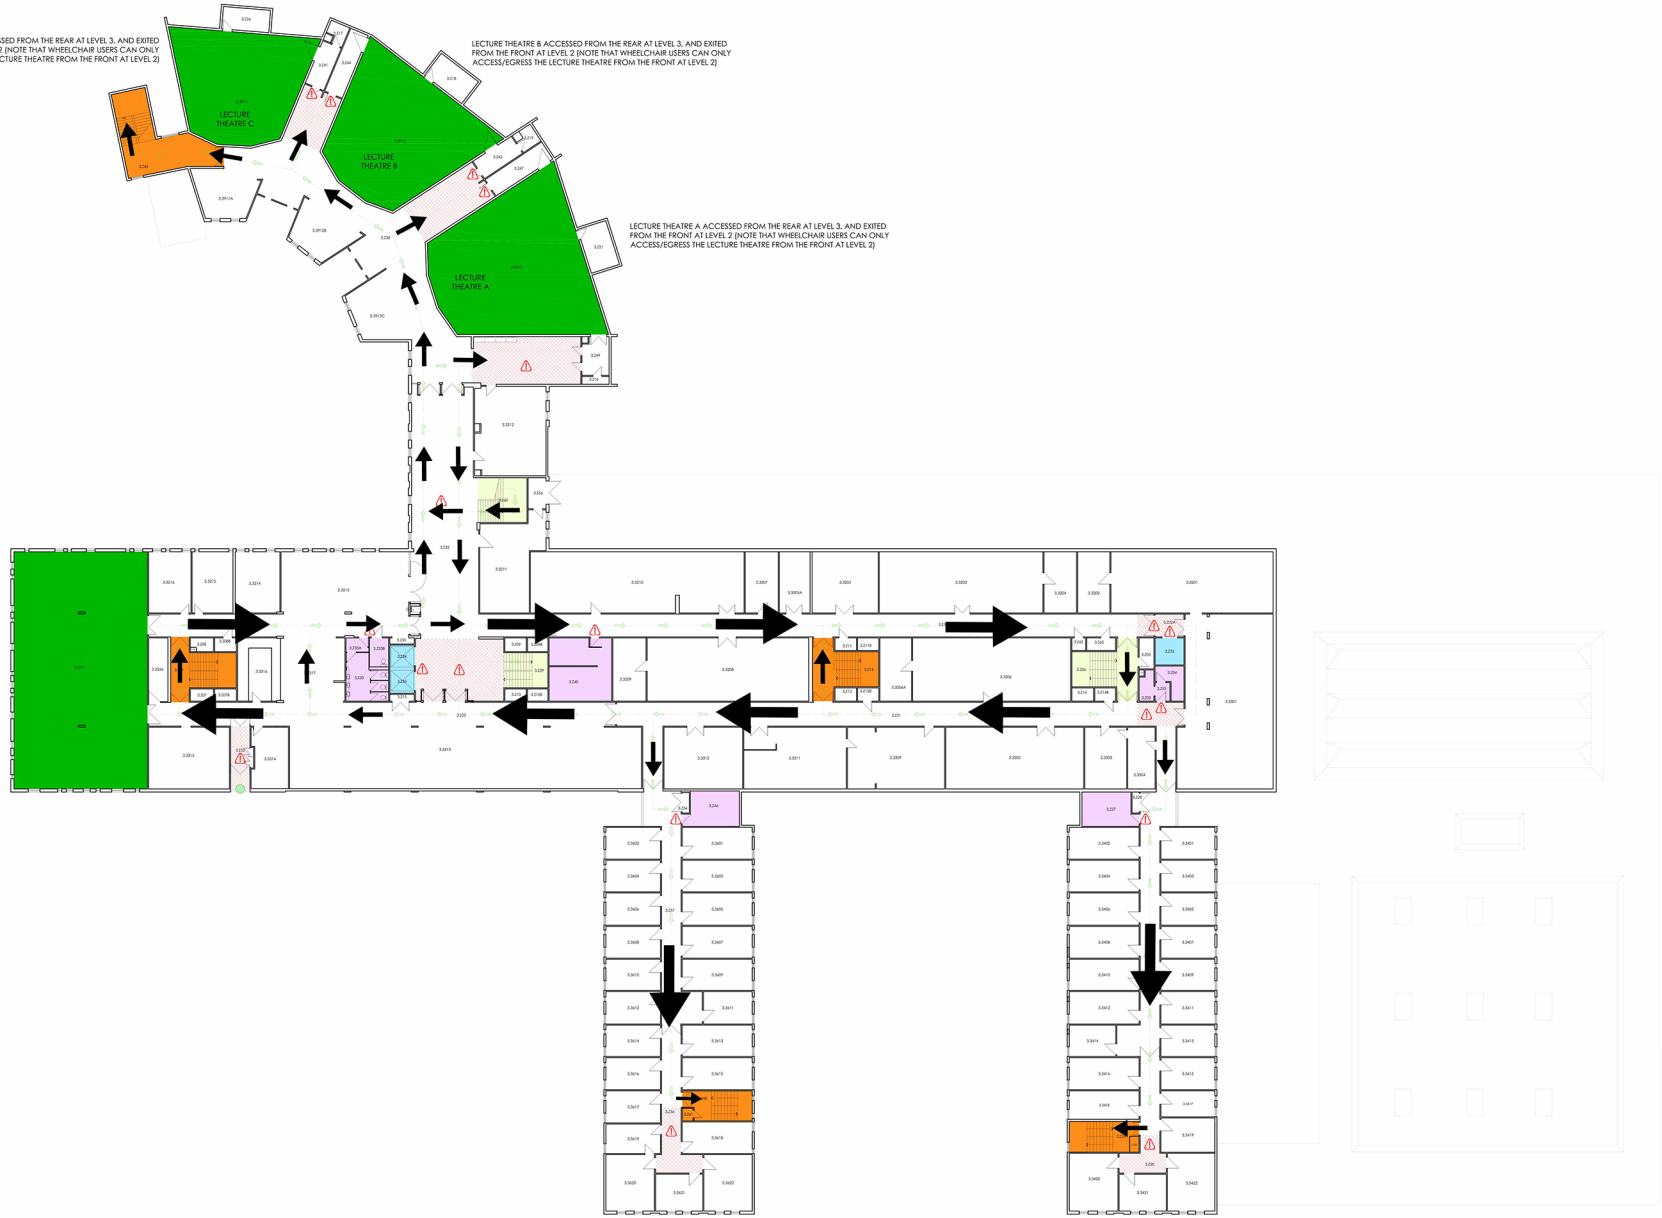

NOTES

THIS LINE SHOULD MEASURE 100mm

KEY:

- Building entrance
- Building exit/fire exit
- Pedestrian flow direction
- Stairs (up only)
- Stairs (down only)
- Teaching Spaces in Use
- Lift
- WC's
- RESTRICTED ACCESS
- Hand Sanitiser Station
- Areas where social distancing may be difficult to achieve. Social management required

LAYOUT DRAWING

Rev.	Details	Date	Initials
B	layout revised as per over-marked drawings received from end users	25/06/20	JPC
A	'Teaching Spaces in Use' noted. 'KEY' updated and further notes added	13/05/20	JPC

UNIVERSITY of EDINBURGH
ESTATES DEPARTMENT
SMALL PROJECTS and MINOR WORKS (Architectural)
9 INFIRMARY STREET, EDINBURGH, EH1 1NP
Tel: 0131 650 9157

Department
ESTATES DEPARTMENT

Project
COVID 19 - RECOVERY READINESS PLAN

Project Address
JAMES CLERK MAXWELL BUILDING, PETER GUTHRIE TAIT RD, KING'S BUILDINGS, EDINBURGH, EH9 3FD

Drg Title
RECOVERY READINESS LAYOUTS
LEVEL 3 LAYOUT

Drn By J.P.COMPTON		Date	MAY 2020
Scale 1:250		Bld No	0613

Drg No A /0613--/003 Rev B

LEVEL 3 LAYOUT

1:250 SCALE

A1